


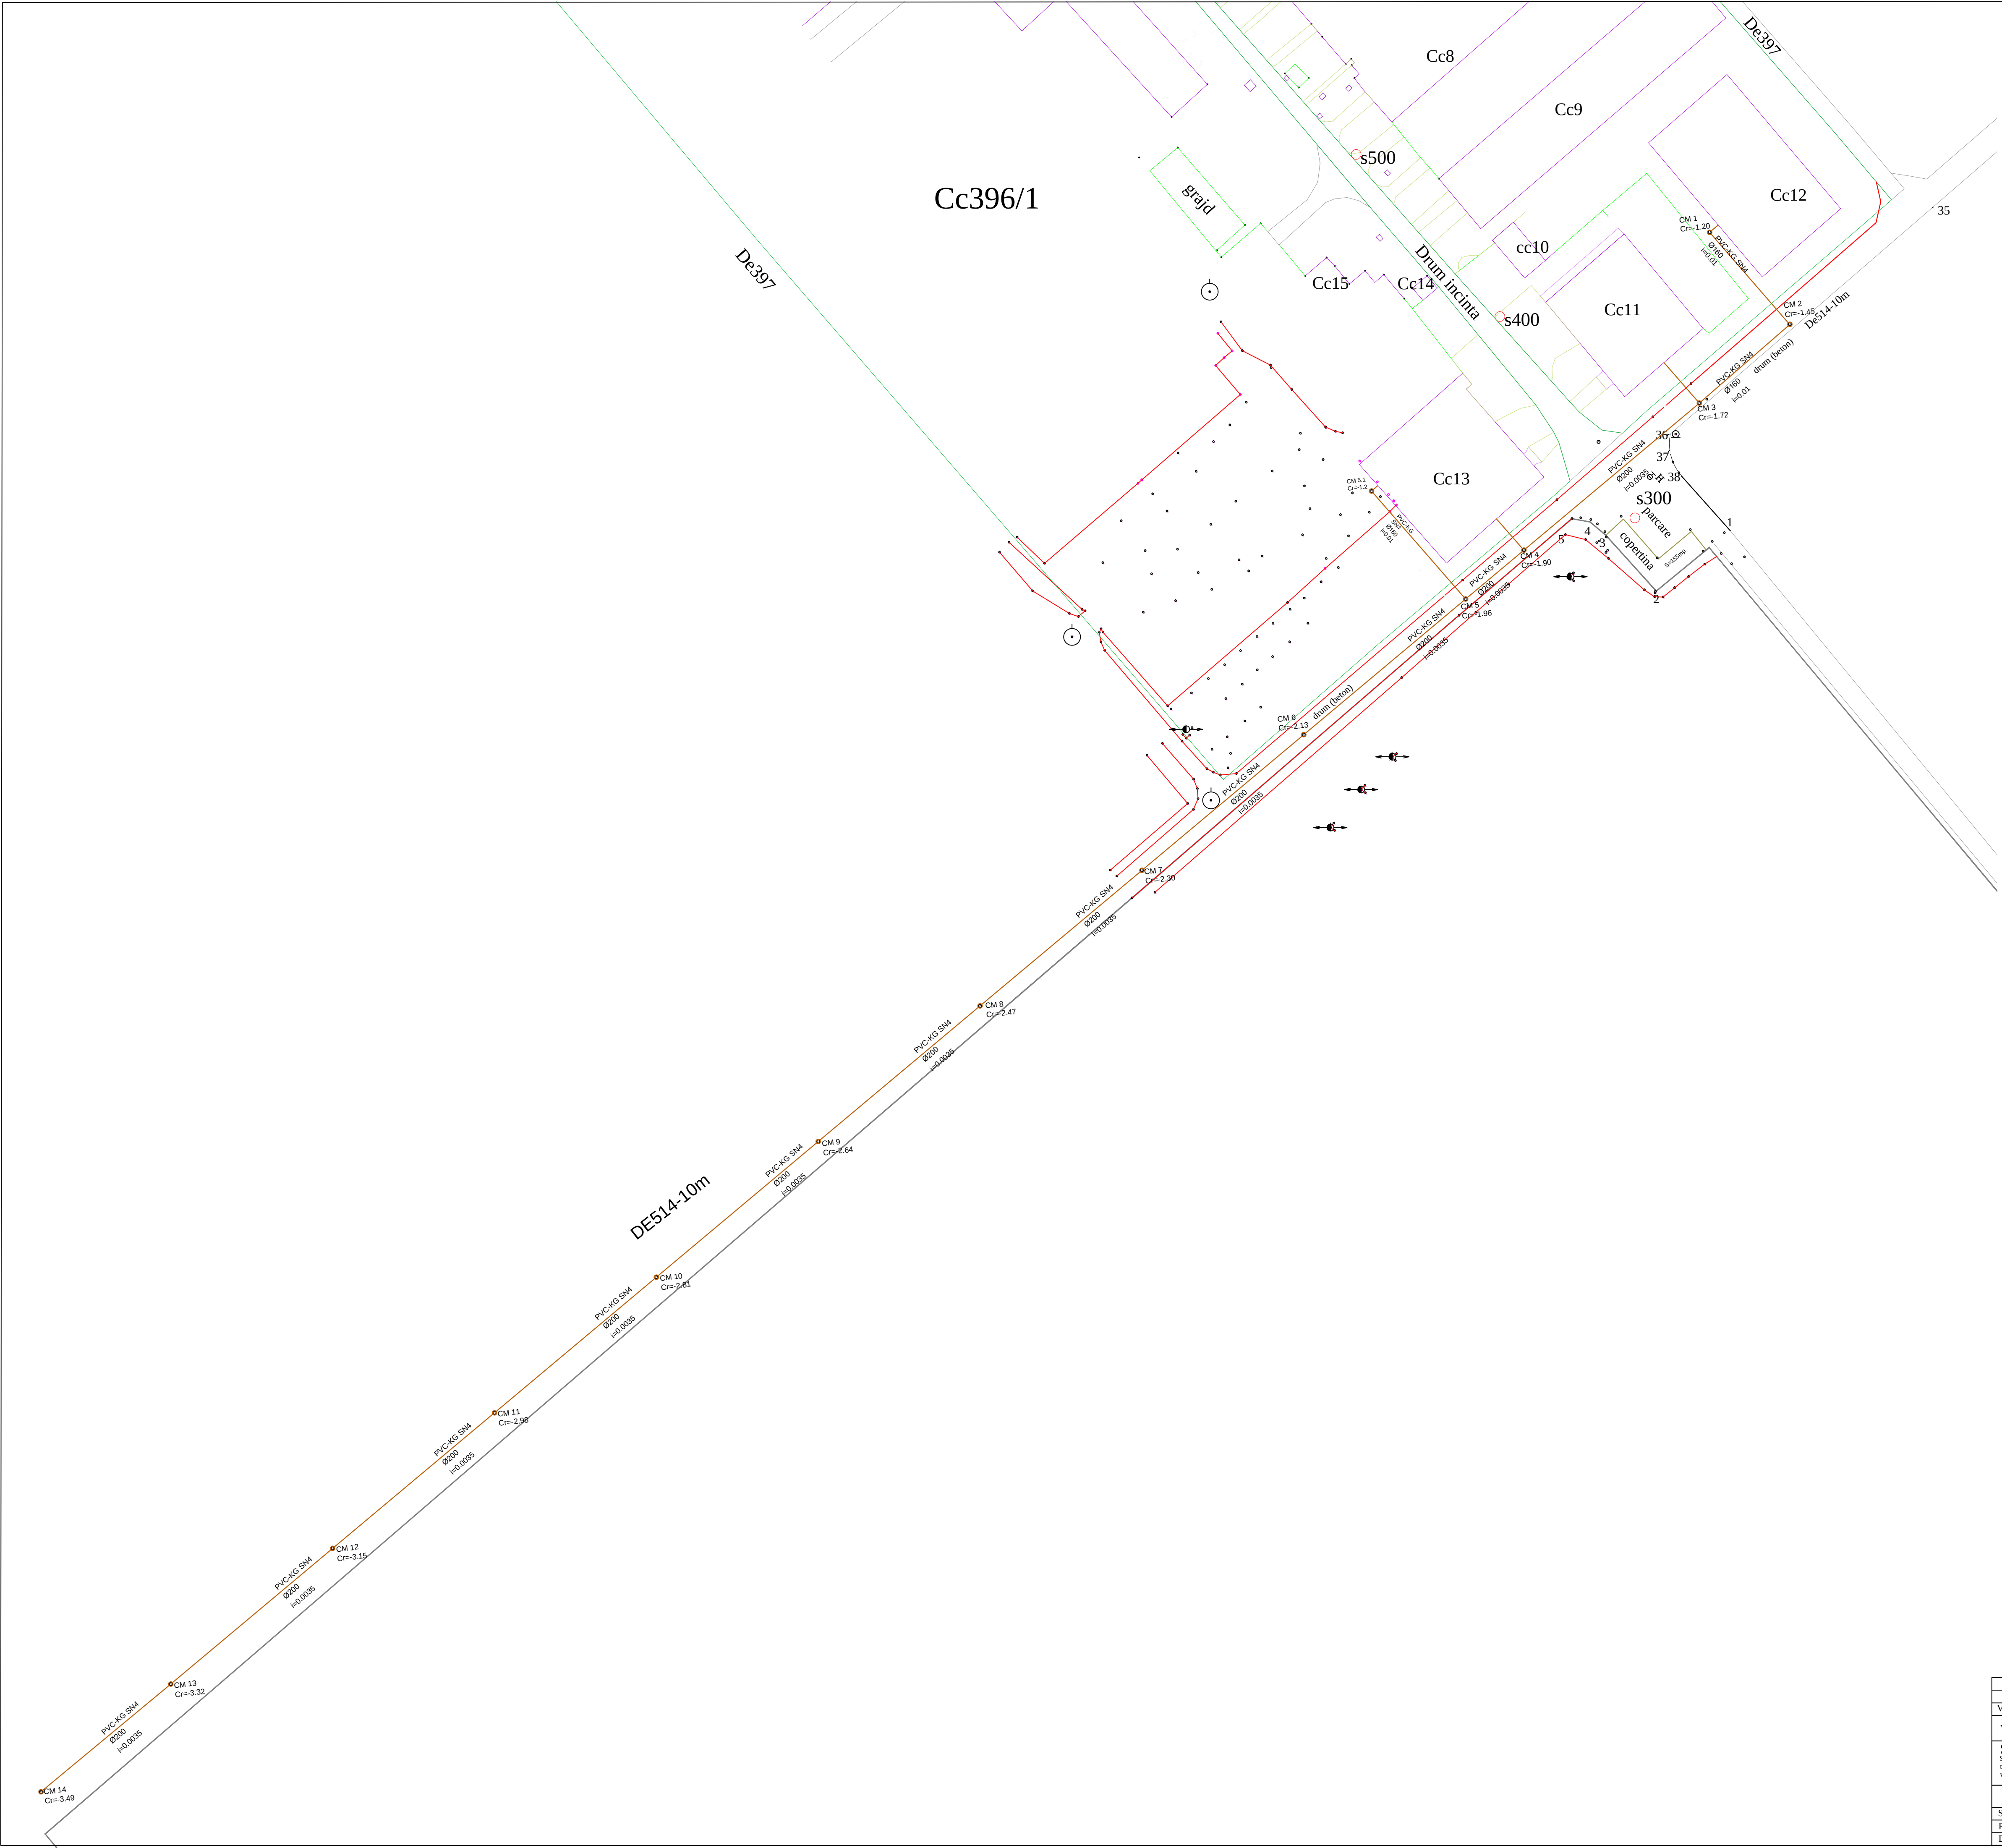

LEGENDA

- conducta canalizare propusa
- camin de canalizare existent

Verificator/Expert	NUME	SEMNATURA	CERINTA	REFERAT / EXPERTIZA NR. / DATA	
VERIFICATOR					
SC SOLAR ENGINEERING SRL Str. Mihail Kogălniceanu nr.9, ap.6, 300125 Timisoara J35/2234/2006, CUI RO18835152 tel./fax: 0256 355273, 0256-815947 www.solar-engineering.ro, e-mail: office@solar-engineering.ro				BENEFICIAR: UNIVERSITATEA DE STIINTE AGRICOLE SI MEDICINA VETERINARA A BANATULUI AMPLASAMENT: Jud. Timis, Timisoara, str. Calea Aradului , nr.119	Nr. pr. 76/2016
SEF PROIECT:	NUME	SEMNATURA	SCARA:	TITLU PROIECT:	FAZA:
PROIECTAT:	ING. FLORIN STANICHEVICI		1:750	Sistem de canalizare statiu didactica U.S.A.M.V.B.	DAL
DESENAT:	ING. MACAVEI ALEXANDRU		DATA: 2016	TITLU PLANSAA: Plan retele	Nr. pl. IR 01